

Sec 2 #11

Clear Creek
Sec 2
Sec 11

"Exhibit A"

FILED

OCT 15 1984

He Shingman
Auditor Monroe County, Indiana

SCALE: 1" = 200'

GENE FOLTZER
JUNE 28, 1979
REVISED JULY 18, 1979


SE COR OF S-W 1/4 OF
S-E 1/4 OF SEC. 2, T7N, R1W
MONROE COUNTY, IND.

CICr_T05

SEC. LINE

27.18 AS

7.50 A

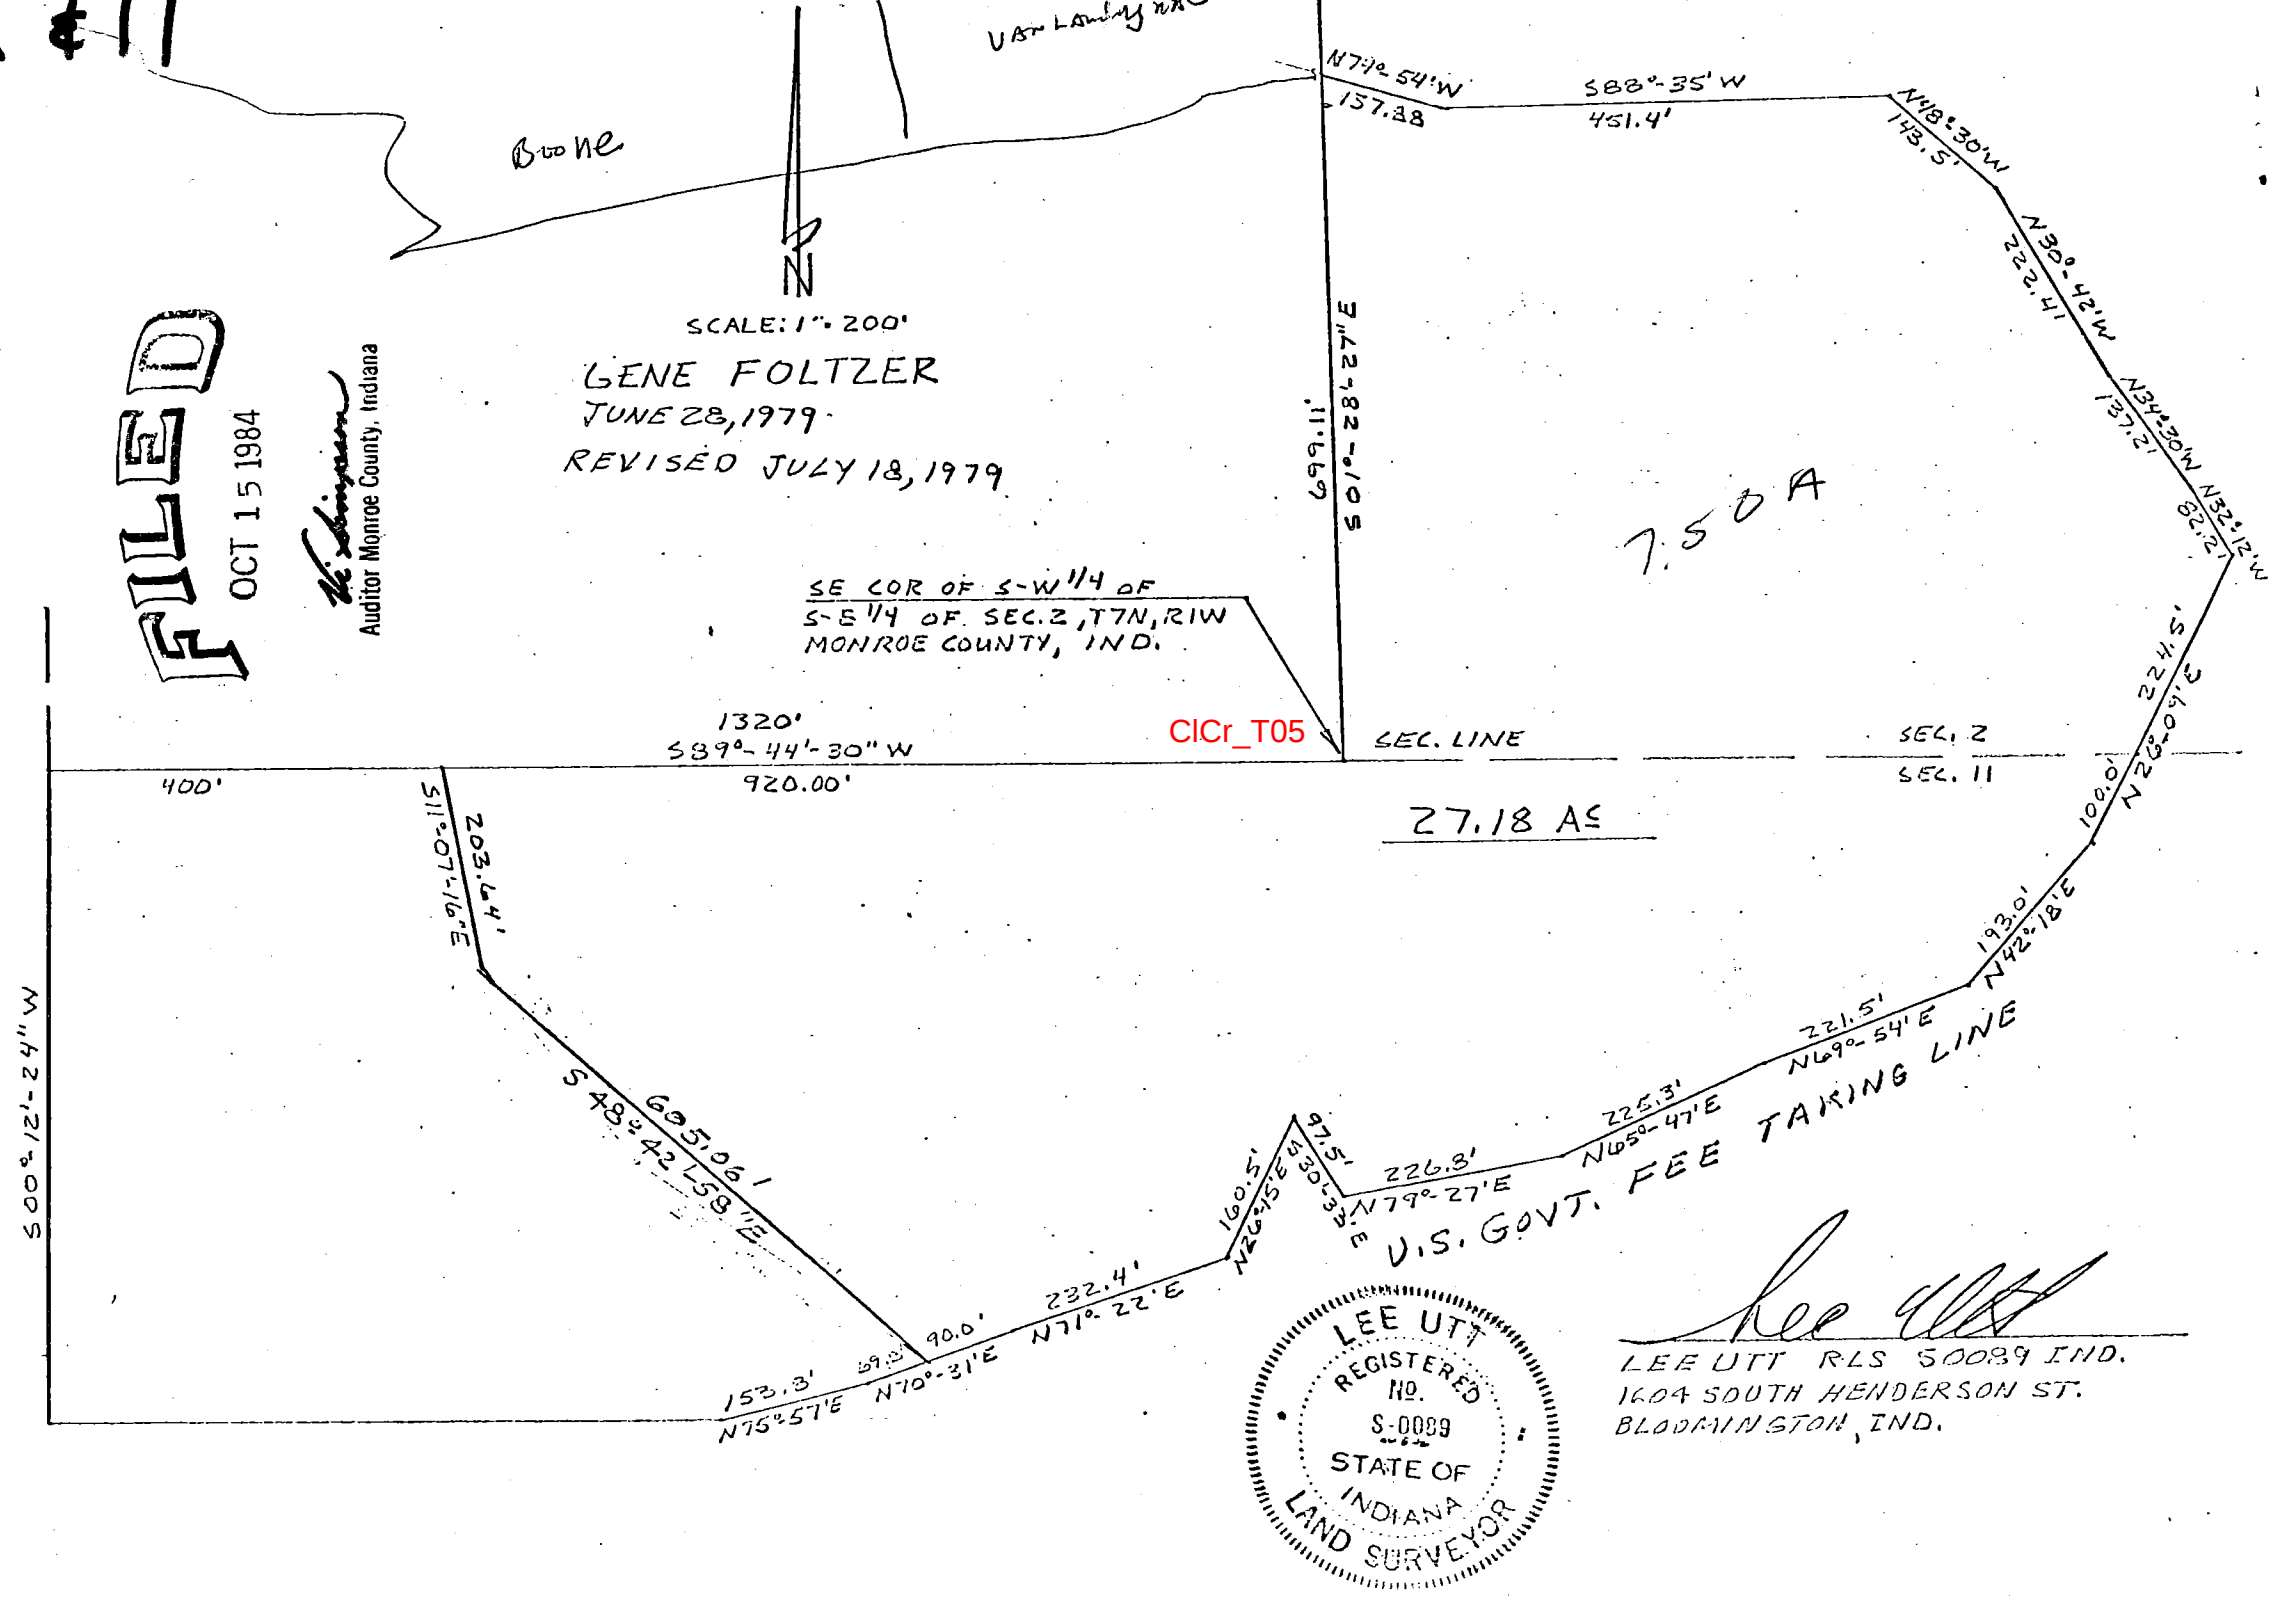

Lee Utt
LEE UTT RLS 50089 IND.
1604 SOUTH HENDERSON ST.
BLOOMINGTON, IND.

[illegible][illegible]

Madison Riggert Quarrenstar
LAND SURVEYING - CIVIL ENGINEERING
1801 West 11th Street
Bismarck, ND 58501
P: 701-224-4444
F: 701-224-4448

FOR
RALPH SHIVE

SURVEYED BY: E.D.
DRAWN BY: G.R.
CHECKED BY: B.B.
DATE: MAY 7, 2010
BOUNDARY SURVEY
STREET 1 OF 1
PROJECT NO. 6924